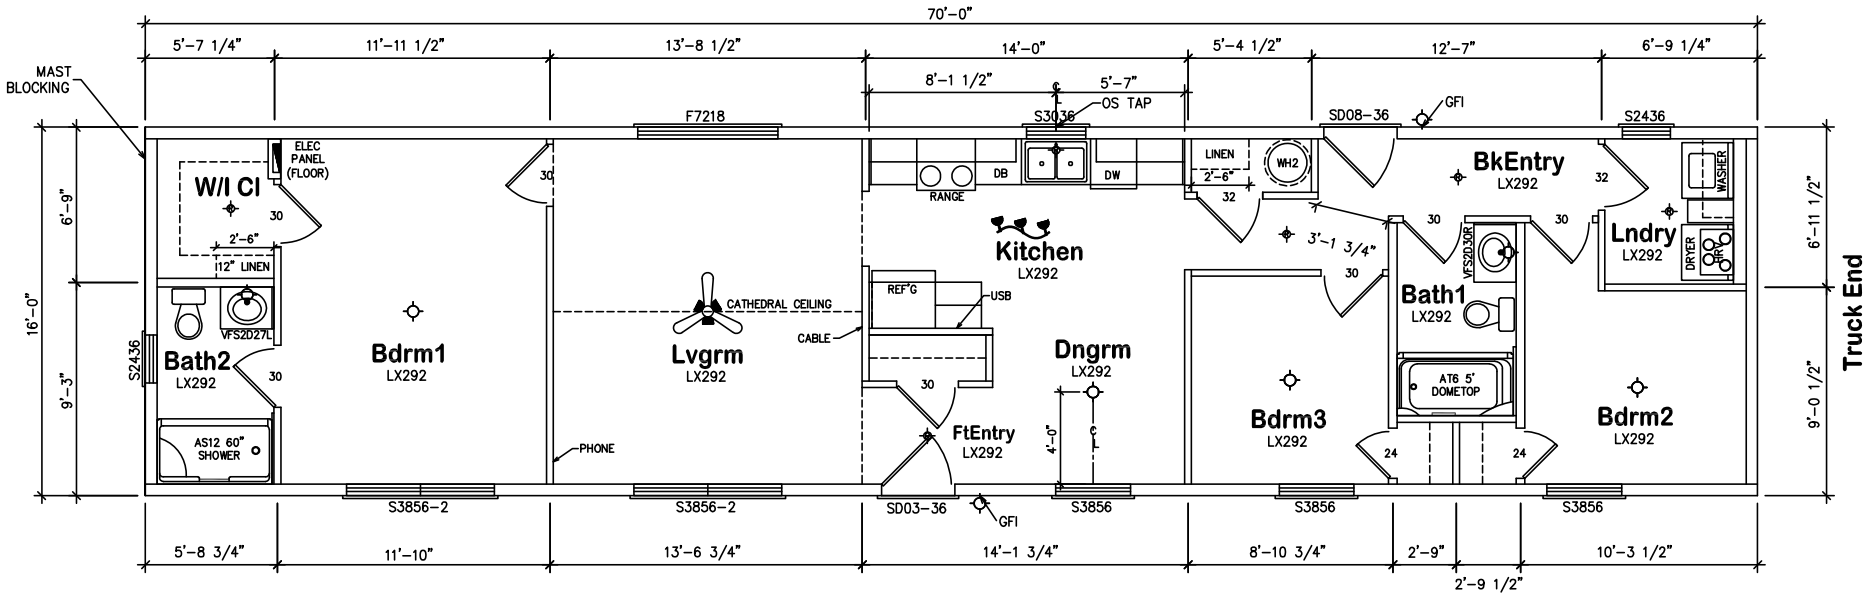

ISSUED FOR CONSTRUCTION

Stock Clairmont Residence
by Oakhill Homes

Note: Any drawings, concepts or designs created by Prestige Homes Inc. are the sole property of Prestige Homes Inc. and are subject to copyright protection under the Canadian Intellectual Property Act. Any attempt at utilizing a design, part of a design, or concept without express written permission is strictly prohibited.

PERIMETER/AREA OF MODULES

MODULE	AREA WITH ROOF	AREA WITH NO ROOF	PERIMETER
A	?? sf	?? sf	?? lf
B	?? sf	?? sf	?? lf
C	?? sf	?? sf	?? lf
D	?? sf	?? sf	?? lf
E	?? sf	?? sf	?? lf
TOTAL	1120 sf	?? sf	172 lf

HALF WALLS/ARCHWAYS		BARTOPS	
HW1	HALF WALL C/W DRYWALL	BT16	16" RAISED B'TOP
HW2	HALF WALL C/W PANELS	BT27	27" FLAT B'TOP
AR1	STANDARD ARCH	BT32	32" FLAT B'TOP
AR2	ARCH TIGHT TO CEILING	BT36	36" FLAT B'TOP
AR3	SMOOTH CEILING	BT42	42" FLAT B'TOP
AR4	BEAM BELOW CEILING	BT48	48" FLAT B'TOP

NOTE: ALL MATEWALL OPENINGS & ARCHWAYS C/W DRYWALL UNLESS NOTED.

KITCHEN CABINET DIMENSIONS

14'	≈ BASE CABINETS (INCL.LNDRY)
15'	≈ WALL CABINETS
–'	≈ ISLAND/PEN BASE CABINETS
–'	≈ 16" RAISED BARTOP
–'	≈ 36" BARTOP
–'	≈ PENINSULA WALL CABINETS
19'	≈ CROWN MOLDING
–'	≈ LIGHT VALANCE

Revision Date – | Revised by –

Floor Plan | 15454D | R17085DC1A

Prestige Homes Inc.
14 Industrial Drive
Sussex, New Brunswick
E4E-2R8
Phone: (506)433-9130
Fax: (506)433-9141

PRESTIGE HOMES

Drawn By DD | Original Date June. 19/25 | Scale 3/16"=1'-0"

Sheet No. —

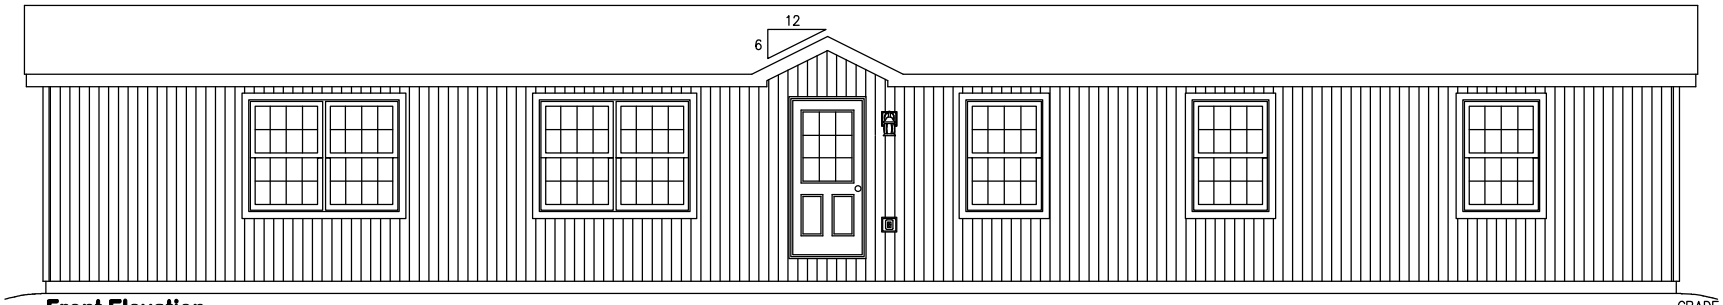

Front Elevation

GRADE LINE

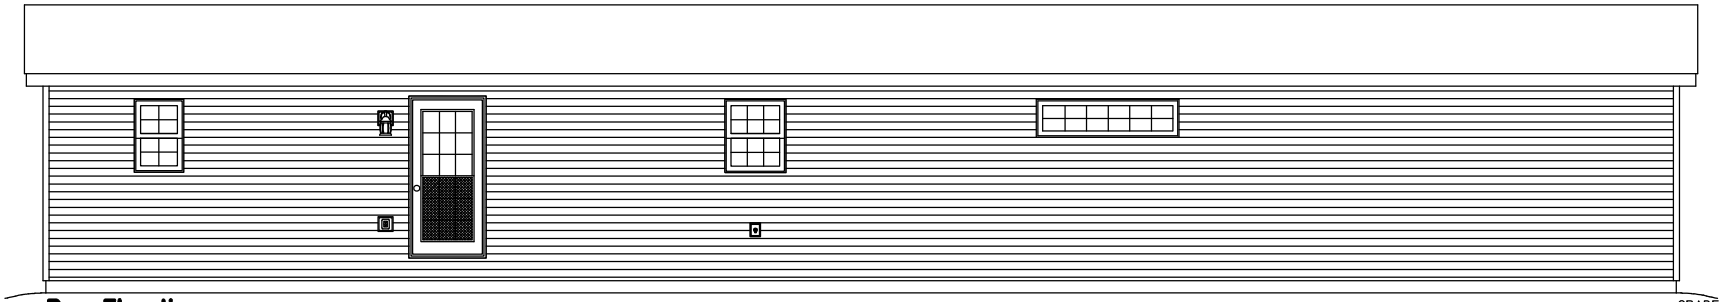

Rear Elevation

GRADE LINE

ISSUED FOR CONSTRUCTION

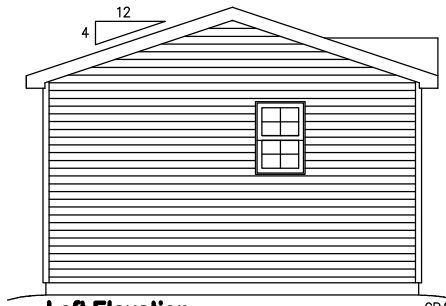

Left Elevation

GRADE LINE

Stock Clairmont Residence
by Oakhill Homes

Note: Any drawings, concepts or designs created by Prestige Homes Inc. are the sole property of Prestige Homes Inc. and are subject to copyright protection under the Canadian Intellectual Property Act. Any attempt at utilizing a design, part of a design, or concept without express written permission is strictly prohibited.

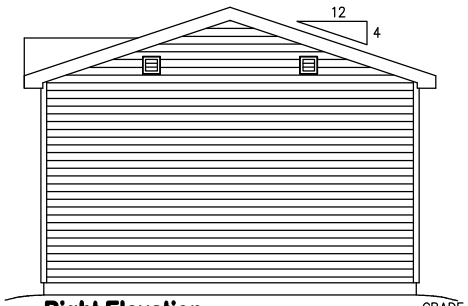

Right Elevation

GRADE LINE

Revision Date – Revised by –

Elevations

15454D **R17085DB1A**

Prestige Homes Inc.
14 Industrial Drive
Sussex, New Brunswick
E4E 2B4
Phone: (506)433-9130
Fax: (506)433-9141

PRESTIGE HOMES

Drawn By DD
Original Date June 19/25
Scale 3/16"=1'-0"

Sheet No. —