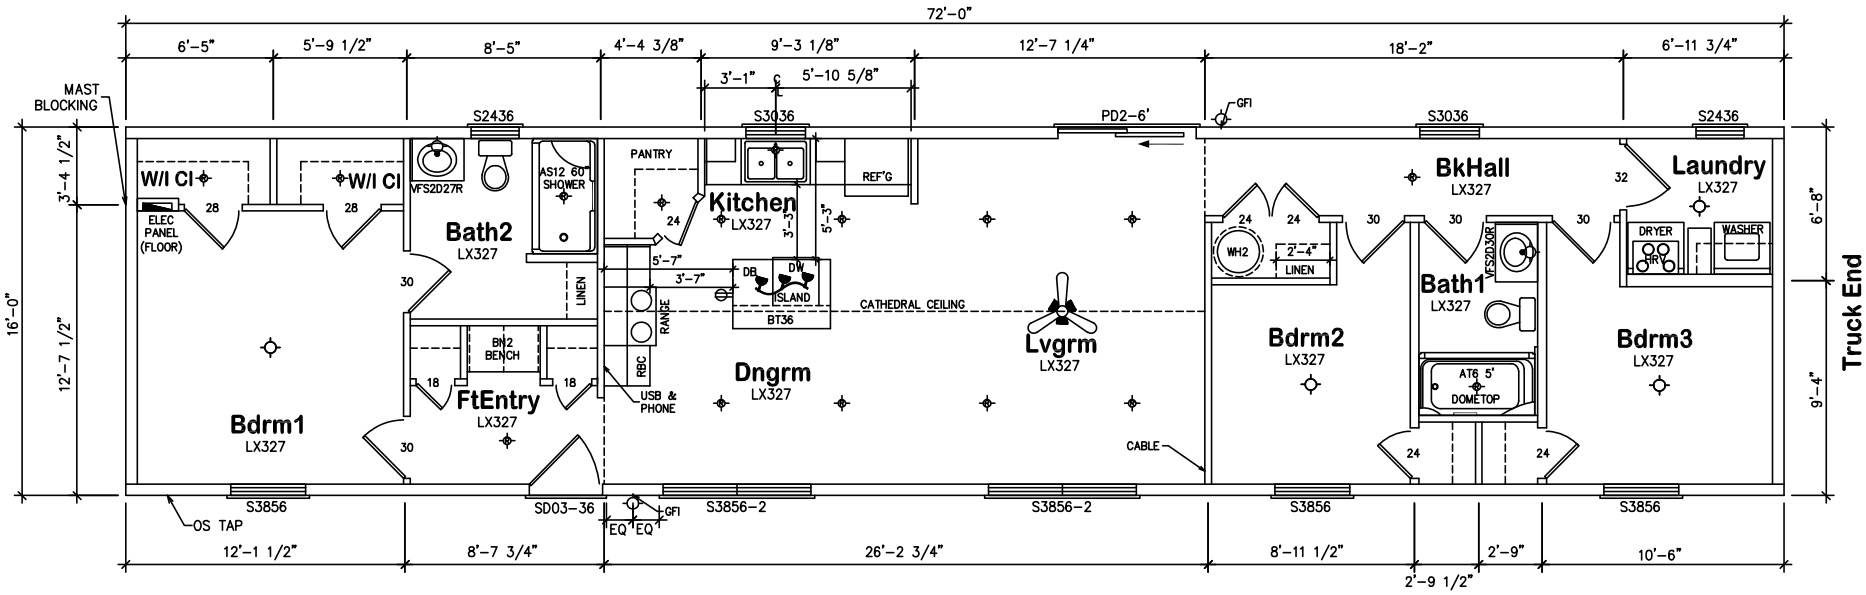

ISSUED FOR CONSTRUCTION

Stock Clairmont Residence by Oakhill Homes

Note: Any drawings, concepts or designs created by Prestige Homes Inc. are the sole property of Prestige Homes Inc. and are subject to copyright protection under the Canadian Intellectual Property Act. Any attempt at utilizing a design, part of a design, or concept without express written permission is strictly prohibited.

PERIMETER/AREA OF MODULES

MODULE	AREA WITH ROOF	AREA WITH NO ROOF	PERIMETER
A	?? sf	?? sf	?? lf
B	?? sf	?? sf	?? lf
C	?? sf	?? sf	?? lf
D	?? sf	?? sf	?? lf
E	?? sf	?? sf	?? lf
TOTAL	1152 sf	?? sf	176 lf

HALF WALLS/ARCHWAYS	
HW1	HALF WALL C/W DRYWALL
HW2	HALF WALL C/W PANELS
AR1	STANDARD ARCH
AR2	ARCH TIGHT TO CEILING
AR3	SMOOTH CEILING
AR4	BEAM BELOW CEILING

NOTE: ALL MATEWALL OPENINGS & ARCHWAYS C/W DRYWALL UNLESS NOTED.

BARTOPS	
BT16	16" RAISED B'TOP
BT27	27" FLAT B'TOP
BT32	32" FLAT B'TOP
BT36	36" FLAT B'TOP
BT42	42" FLAT B'TOP
BT48	48" FLAT B'TOP

KITCHEN CABINET DIMENSIONS

11'	≈	BASE CABINETS (INCL.LAUNDRY)
12'	≈	WALL CABINETS
4'	≈	ISLAND/PEN BASE CABINETS
–'	≈	16" RAISED BARTOP
4'	≈	36" BARTOP
–'	≈	PENINSULA WALL CABINETS
16'	≈	CROWN MOLDING
–'	≈	LIGHT VALANCE

Revision Date 7/9/2025
Revised by DD

Floor Plan
15455D | R17086DC1B

Prestige Homes Inc.
14 Industrial Drive
Sussex, New Brunswick
E4E-2R8
Phone: (506)433-9130
Fax: (506)433-9141

PRESTIGE HOMES

Drawn By DD
Original Date June 19/25
Scale 3/16"=1'-0"
Sheet No. —

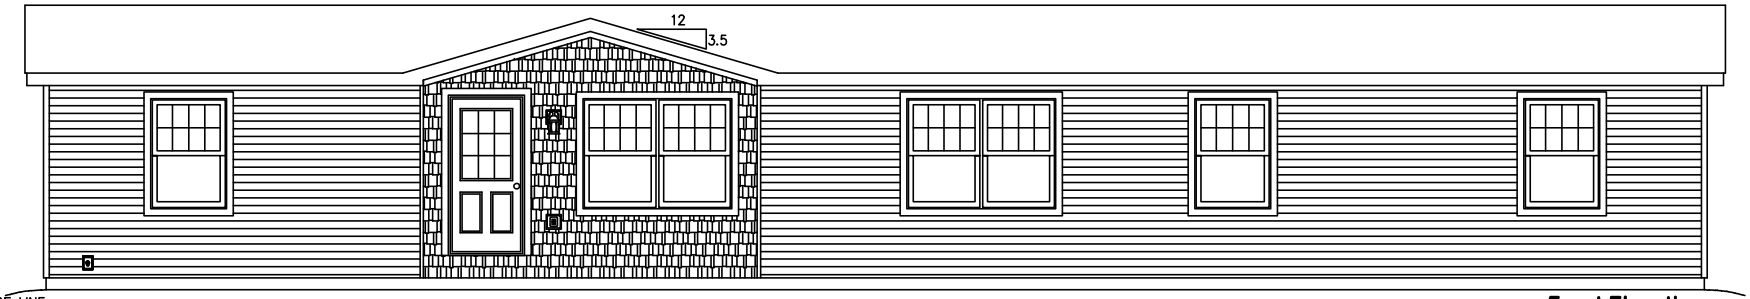

GRADE LINE

Front Elevation

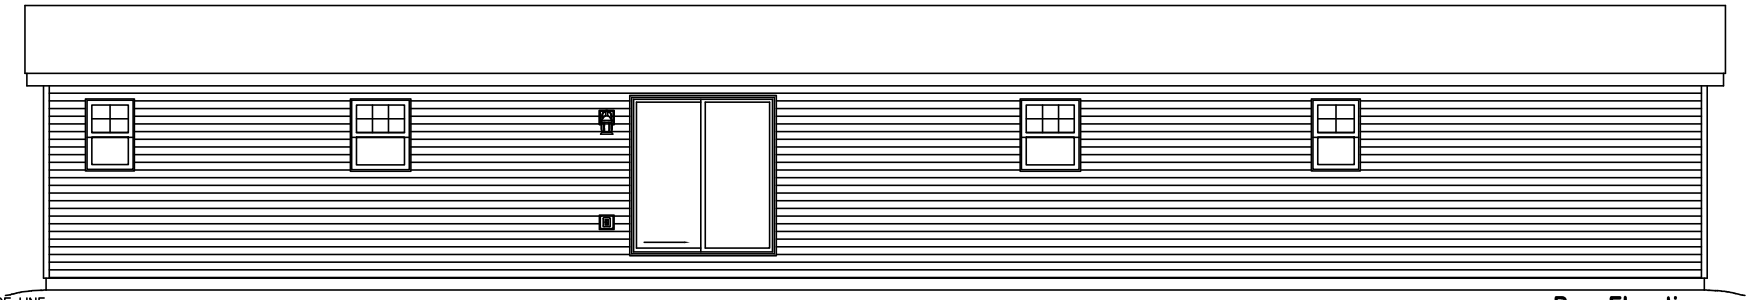

GRADE LINE

Rear Elevation

ISSUED FOR CONSTRUCTION

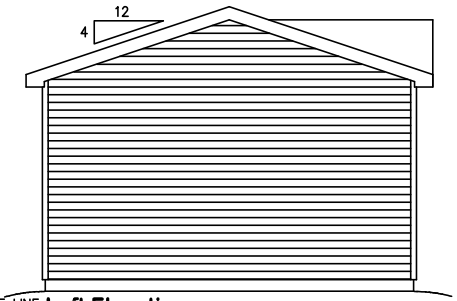

GRADE LINE **Left Elevation**

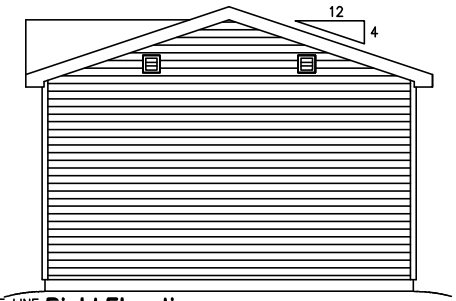

GRADE LINE **Right Elevation**

Stock Clairmont Residence
by Oakhill Homes

Note: Any drawings, concepts or designs created by Prestige Homes Inc. are the sole property of Prestige Homes Inc. and are subject to copyright protection under the Canadian Intellectual Property Act. Any attempt at utilizing a design, part of a design, or concept without express written permission is strictly prohibited.

Revision Date 7/9/2025
Revised by DD

Elevations

15455D | R17086DB1B

Prestige Homes Inc.
14 Industrial Drive
Sussex, New Brunswick
E4E-2R8
Phone: (506)433-9130
Fax: (506)433-9141

PRESTIGE HOMES

Drawn By DD
Original Date June 19/25
Scale 3/16"=1'-0"

Sheet No. —