ISSUED FOR CONSTRUCTION

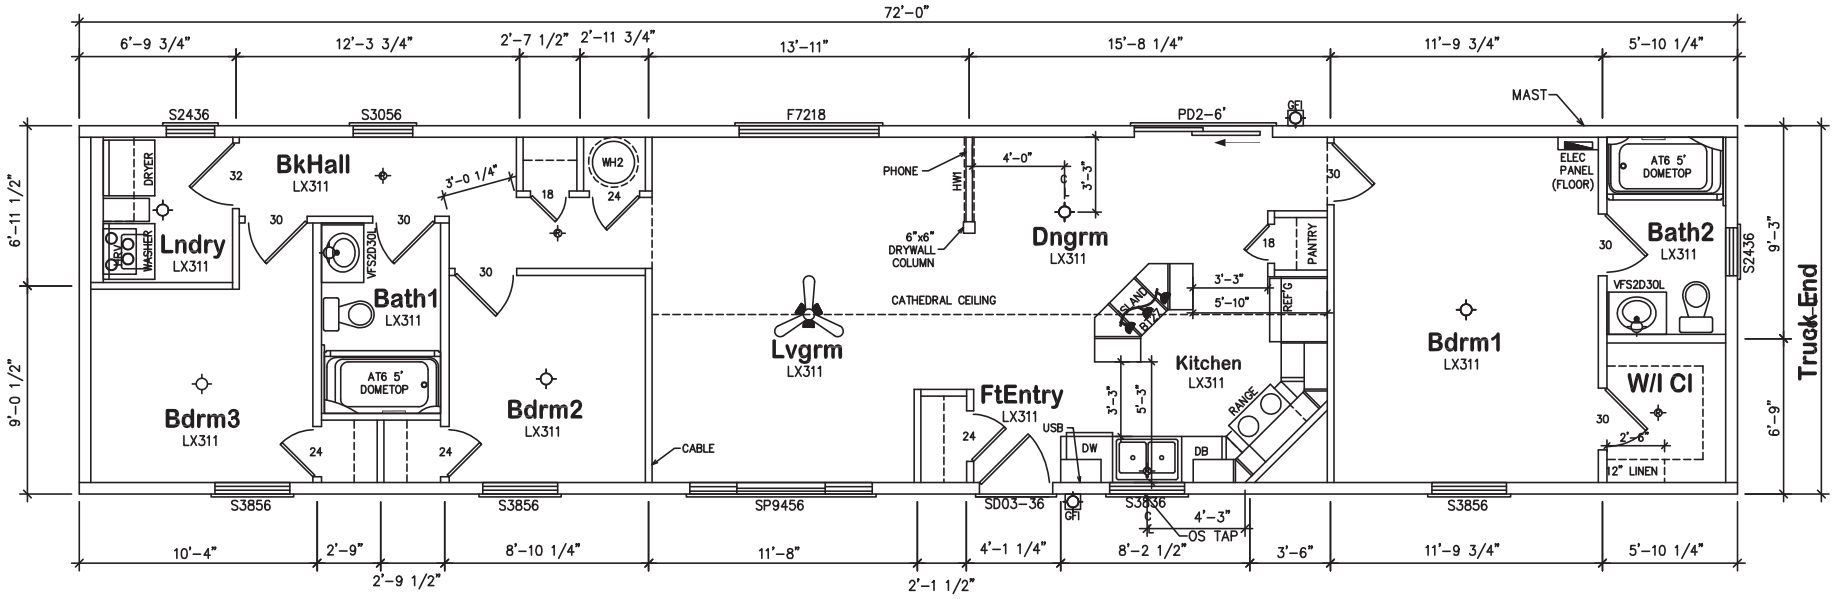

Stock Residence
by Oakhill Homes

Note: Any drawings, concepts or designs created by Prestige Homes Inc. are the sole property of Prestige Homes Inc. and are subject to copyright protection under the Canadian Intellectual Property Act. Any attempt at utilizing a design, part of a design, or concept without express written permission is strictly prohibited.

PERIMETER/AREA OF MODULES			
MODULE	AREA WITH ROOF	AREA WITH NO ROOF	PERIMETER
A	?? sf	?? sf	?? lf
B	?? sf	?? sf	?? lf
C	?? sf	?? sf	?? lf
D	?? sf	?? sf	?? lf
E	?? sf	?? sf	?? lf
TOTAL	1152 sf	?? sf	176 lf

HALF WALLS/ARCHWAYS	
HW1	HALF WALL C/W DRYWALL
HW2	HALF WALL C/W PANELS
AR1	STANDARD ARCH
AR2	ARCH TIGHT TO CEILING
AR3	SMOOTH CEILING
AR4	BEAM BELOW CEILING

NOTE: ALL MATEWALL OPENINGS & ARCHWAYS C/W DRYWALL UNLESS NOTED.

BARTOPS	
BT16	16" RAISED B'TOP
BT27	27" FLAT B'TOP
BT32	32" FLAT B'TOP
BT36	36" FLAT B'TOP
BT42	42" FLAT B'TOP
BT48	48" FLAT B'TOP

KITCHEN CABINET DIMENSIONS	
14'	~ BASE CABINETS(INC.LAUND)
14'	~ WALL CABINETS
7'	~ ISLAND/PEN BASE CABINETS
–'	~ 16" RAISED BARTOP
–'	~ 36" BARTOP
–'	~ PENINSULA WALL CABINETS
17'	~ CROWN MOLDING
–'	~ LIGHT VALANCE

Revision Date – | Revised by –

Floor Plan

15456D | R17087DC1A

Prestige Homes Inc.
14 Industrial Drive
Sussex, New Brunswick
E4E-2R8
Phone: (506)433-9130
Fax: (506)433-9141

PRESTIGE HOMES

Drawn By JAG
Original Date JUNE 23/25
Scale 3/16"=1'-0"

Sheet No. —

ISSUED FOR CONSTRUCTION

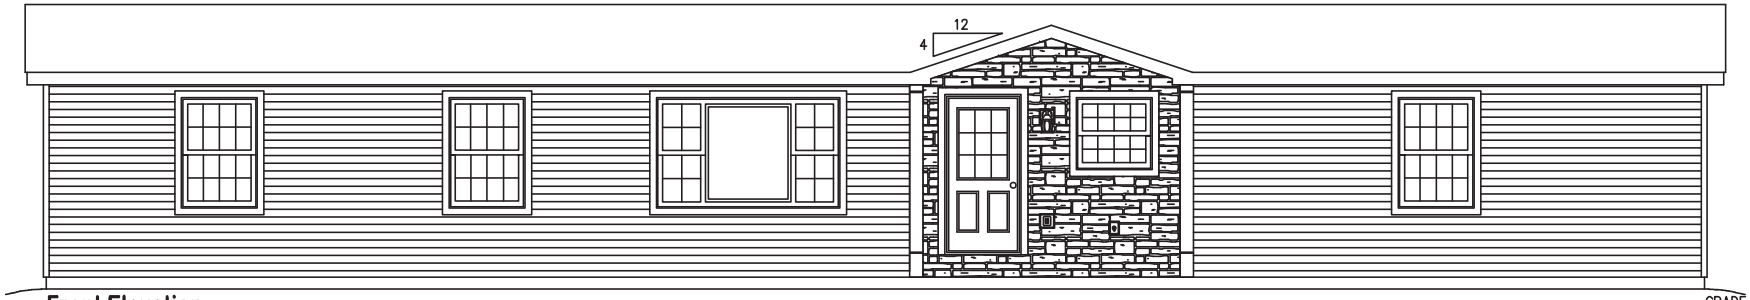

Front Elevation

GRADE LINE

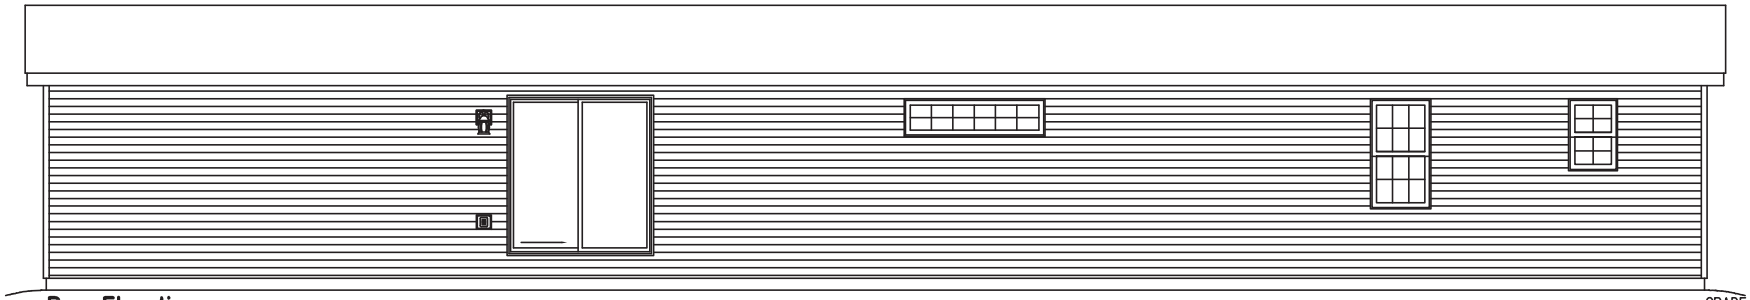

Rear Elevation

GRADE LINE

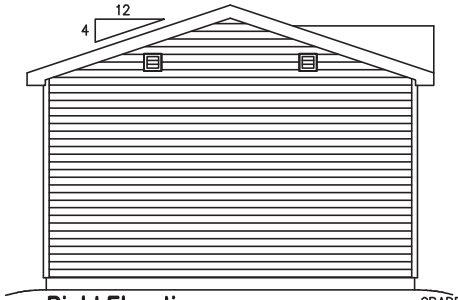

Right Elevation

GRADE LINE

Stock Residence
by Oakhill Homes

Note: Any drawings, concepts or designs created by Prestige Homes Inc. are the sole property of Prestige Homes Inc. and are subject to copyright protection under the Canadian Intellectual Property Act. Any attempt at utilizing a design, part of a design, or concept without express written permission is strictly prohibited.

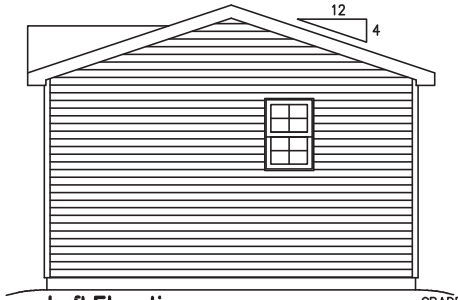

Left Elevation

GRADE LINE

Revision Date –
Revised by –

Elevations

15456D R17087DB1A

Prestige Homes Inc.
14 Industrial Drive
Sussex, New Brunswick
E4E-2R8
Phone: (506)433-9130
Fax: (506)433-9141

PRESTIGE HOMES

Drawn By JAG
Original Date JUNE 23/25
Scale 3/16"=1'-0"

Sheet No. —